BETTER HOMES CONSTRUCTION
Nick Imamovic
Betterhomesconstruction18@gmail.com
208-420-3774

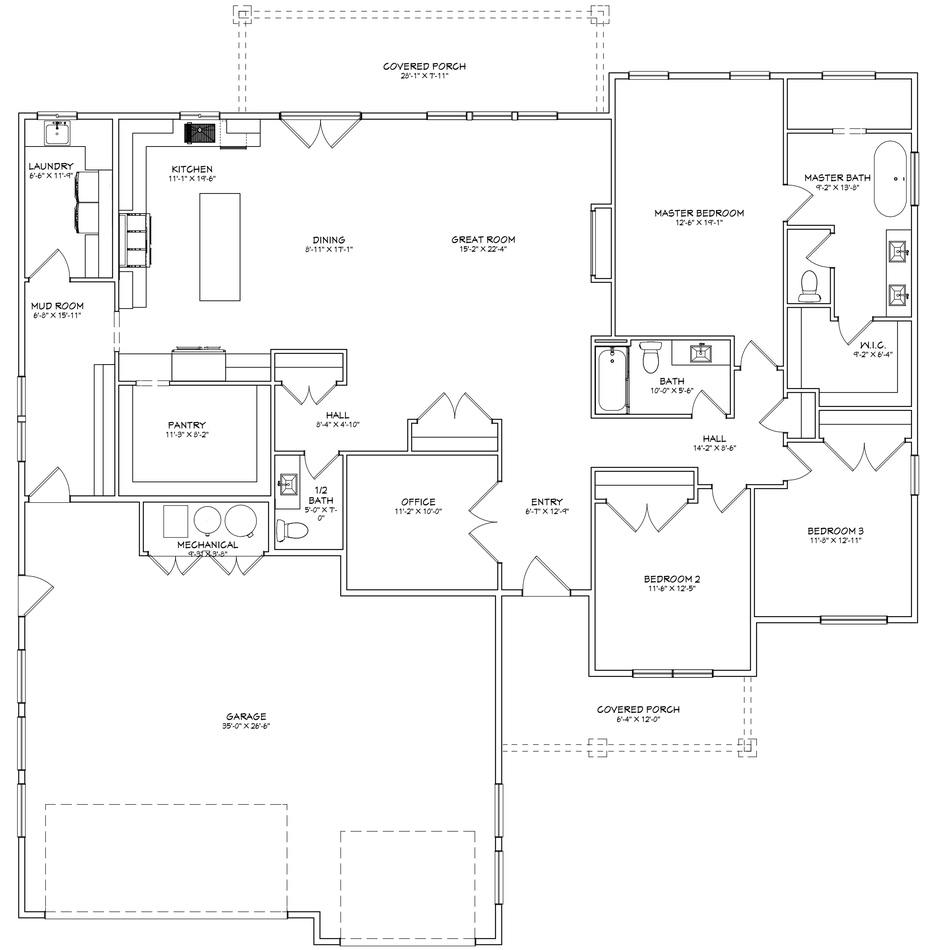


MAIN 2434 SQ. FT.

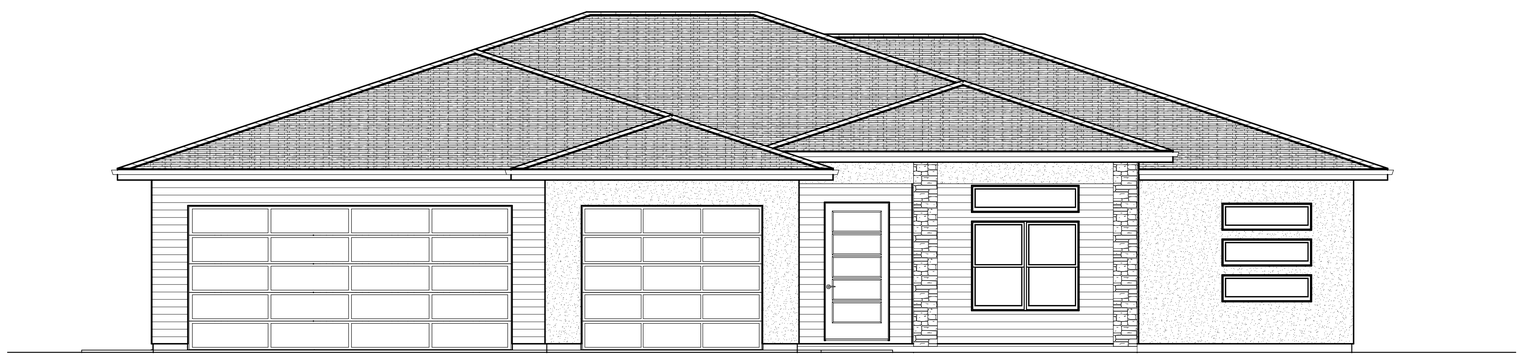

FRONT ELEVATION

CASEY JENSEN
Drafting
208-539-0284
CASEYHOMES@GMAIL.COM